




This detailed landscape architectural plan for Unit 16 illustrates a comprehensive outdoor living space. The central feature is a large rectangular pool with a floating sunning platform and a pool deck featuring decorative paving. To the left of the pool is a terrace area with a canopy and columns, and a proposed decorative pool enclosure fence. To the right of the pool is another terrace area with a canopy and columns, and a proposed decorative pool enclosure fence. The plan also shows a proposed 6m x 12m pool with a floating sunning platform, a landscape feature focal point, and a proposed 3m x 3m spa with a trellis canopy. The surrounding landscape includes various plantings, including trees and shrubs, and a storm easement. The plan is marked with numerous callouts and dimensions, indicating the precise placement and size of all elements. The overall design is a high-quality, professional landscape architectural plan.

Presentation extract - not to scale on screen. Original title blocks and construction detail panels omitted.

Lot boundary dimensions, bearings, easements and surrounding parcels

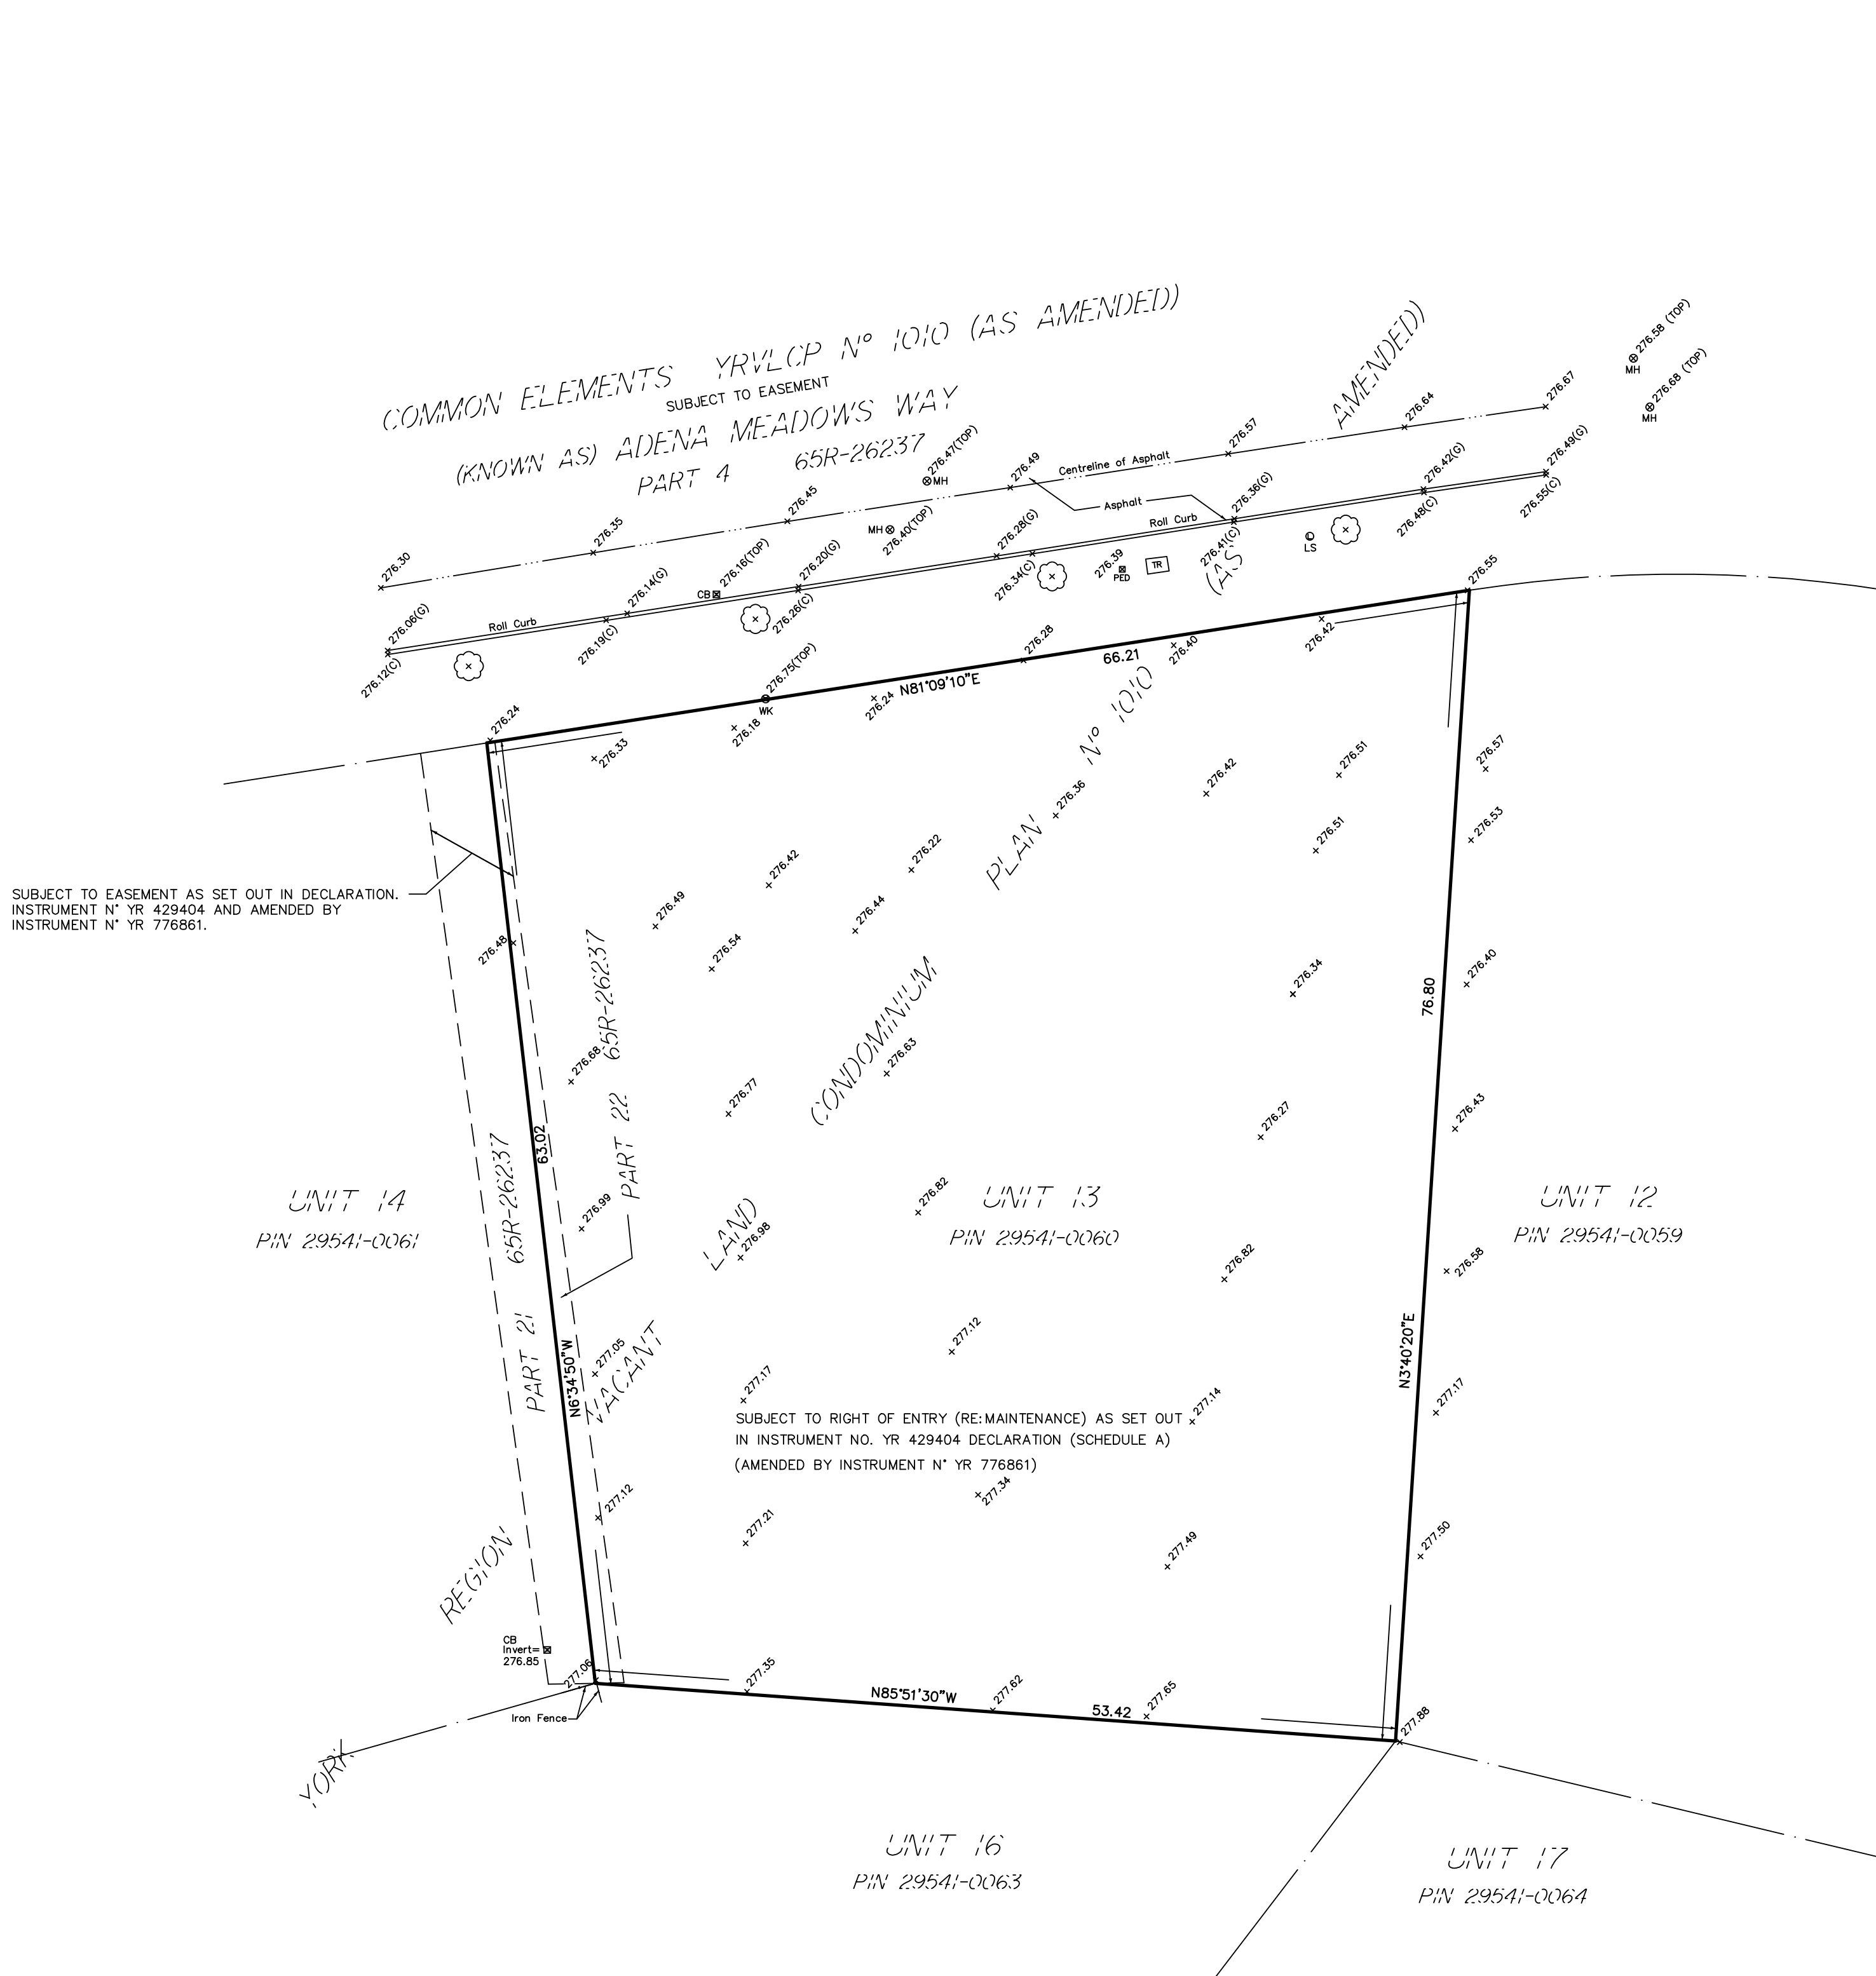

Presentation extract - not to scale on screen. Original title blocks and construction detail panels omitted.