



Architectural presentation plan - original drawing dimensions retained

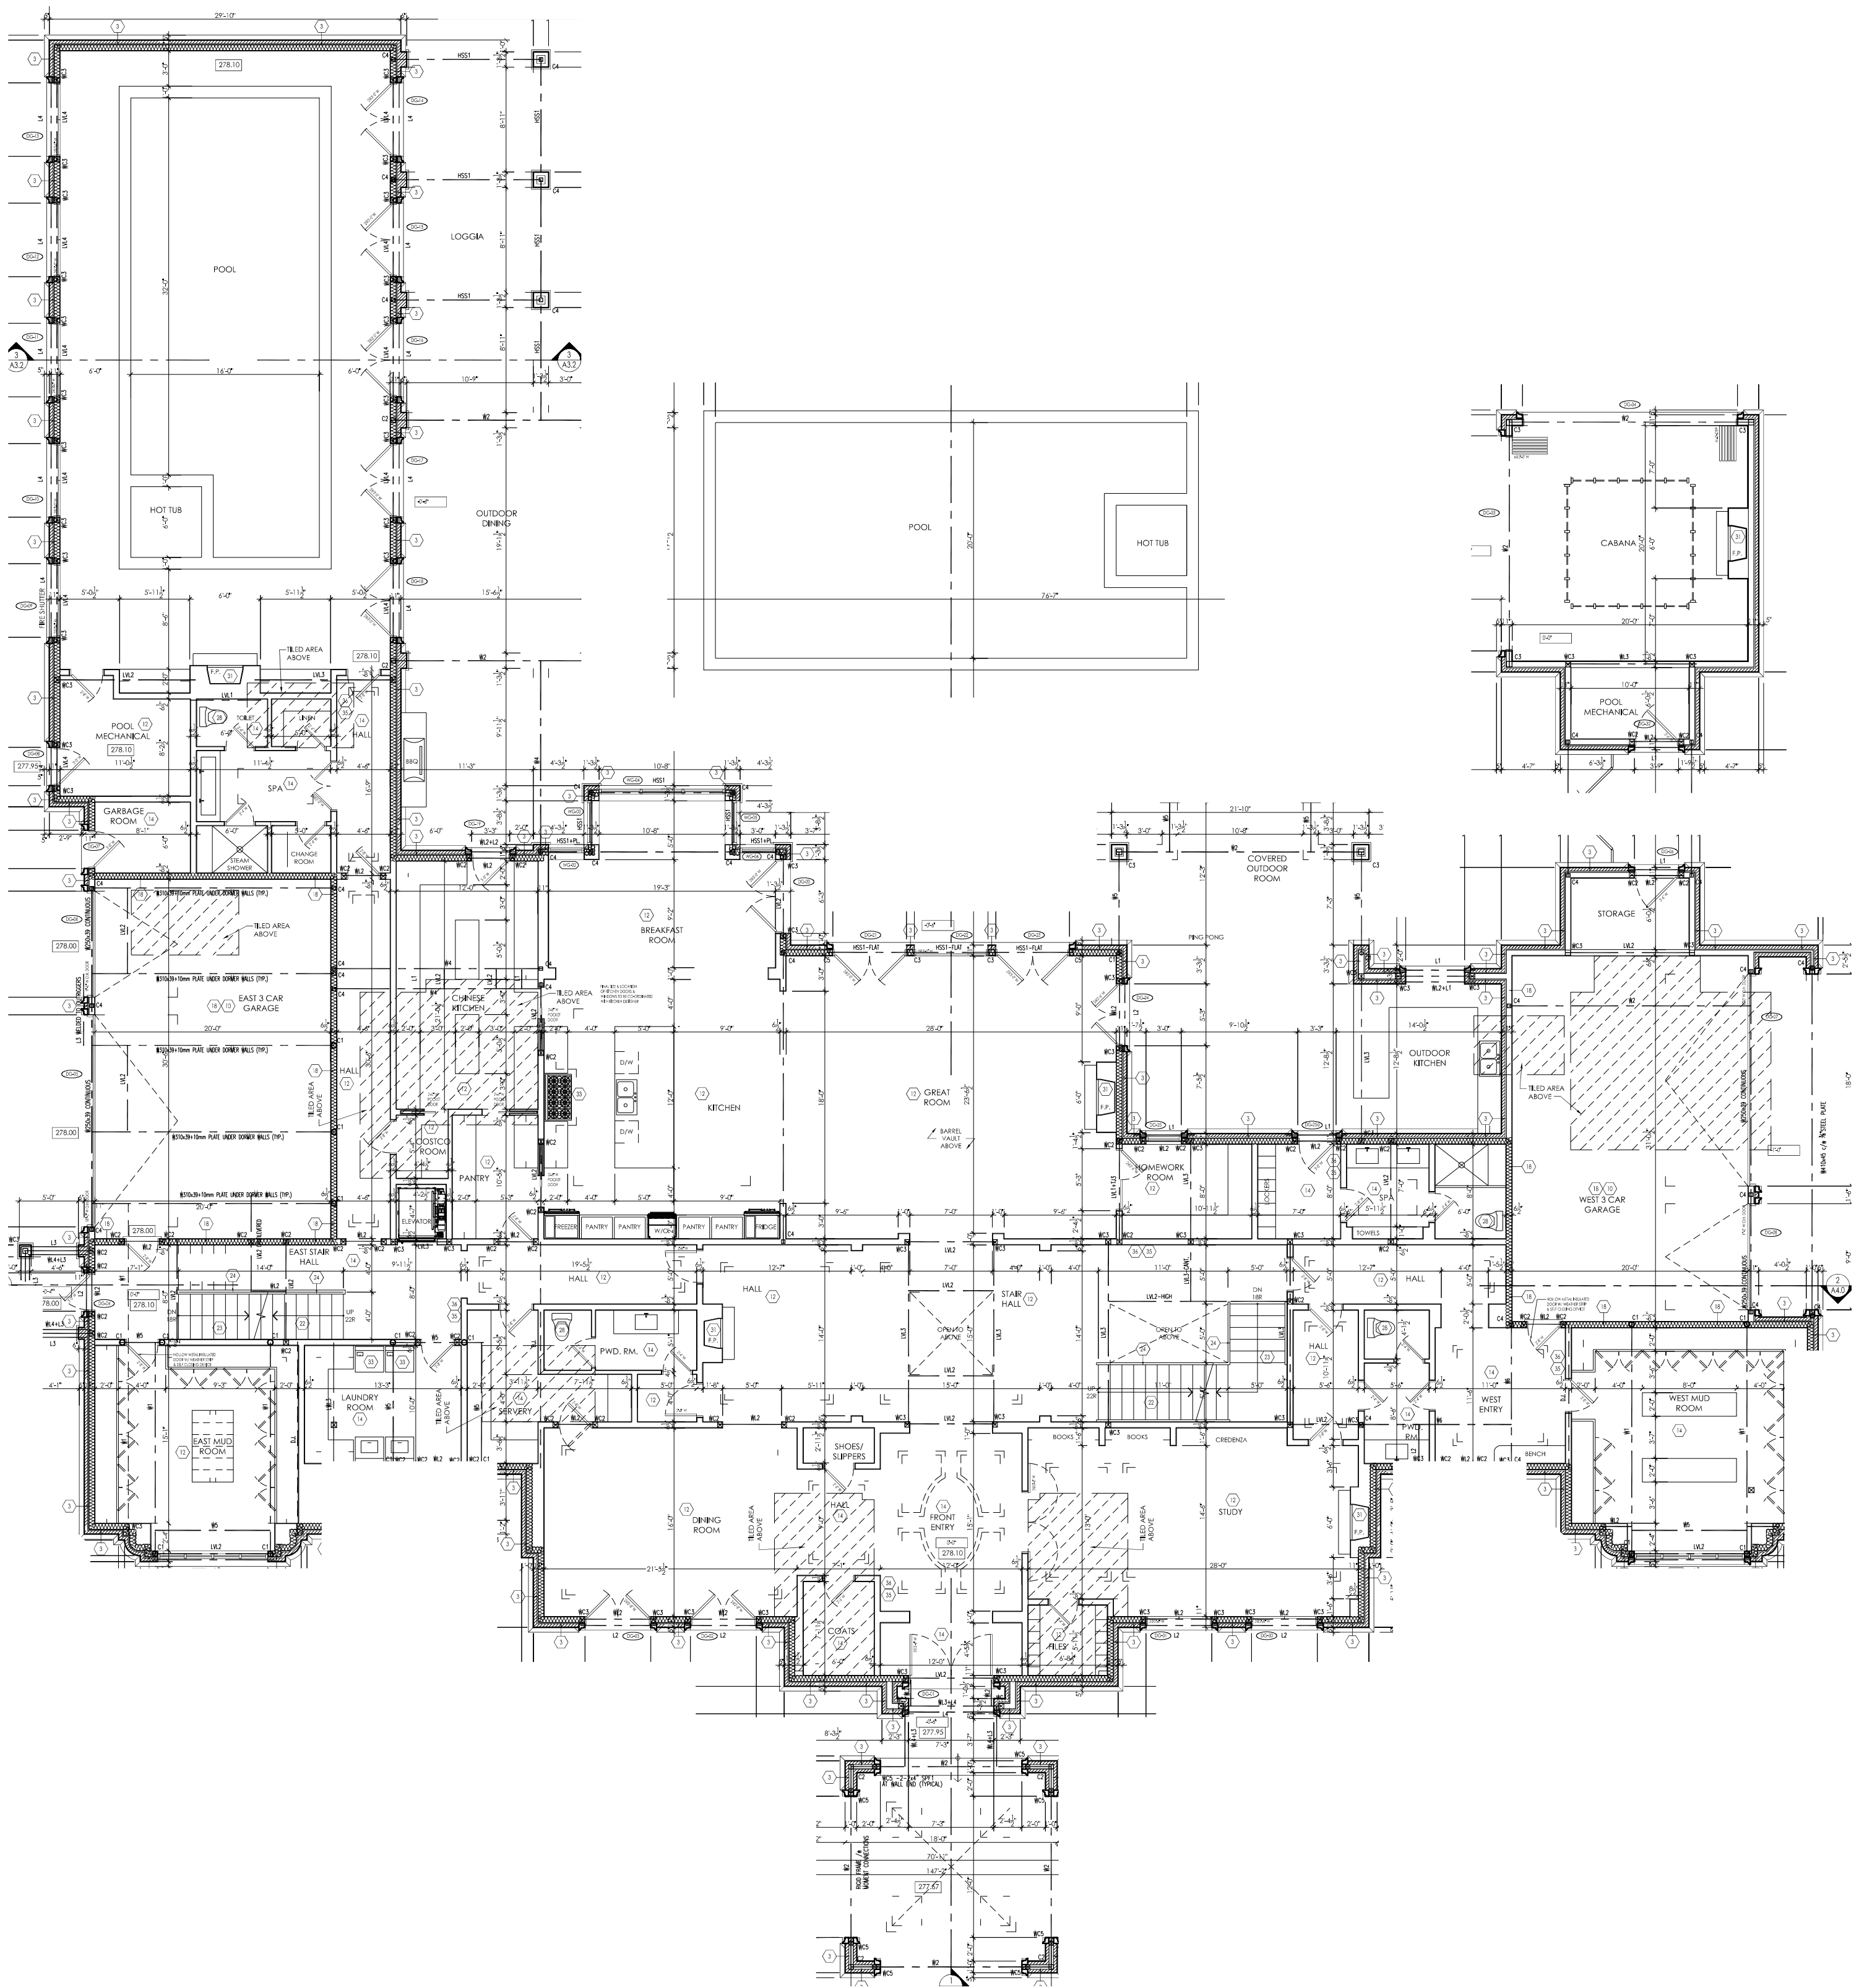

Based on supplied 2016 drawings. Dimensions and current room uses require on-site verification.

Not to scale on screen. Selected construction annotations omitted. For marketing review.


Architectural presentation plan - original drawing dimensions retained

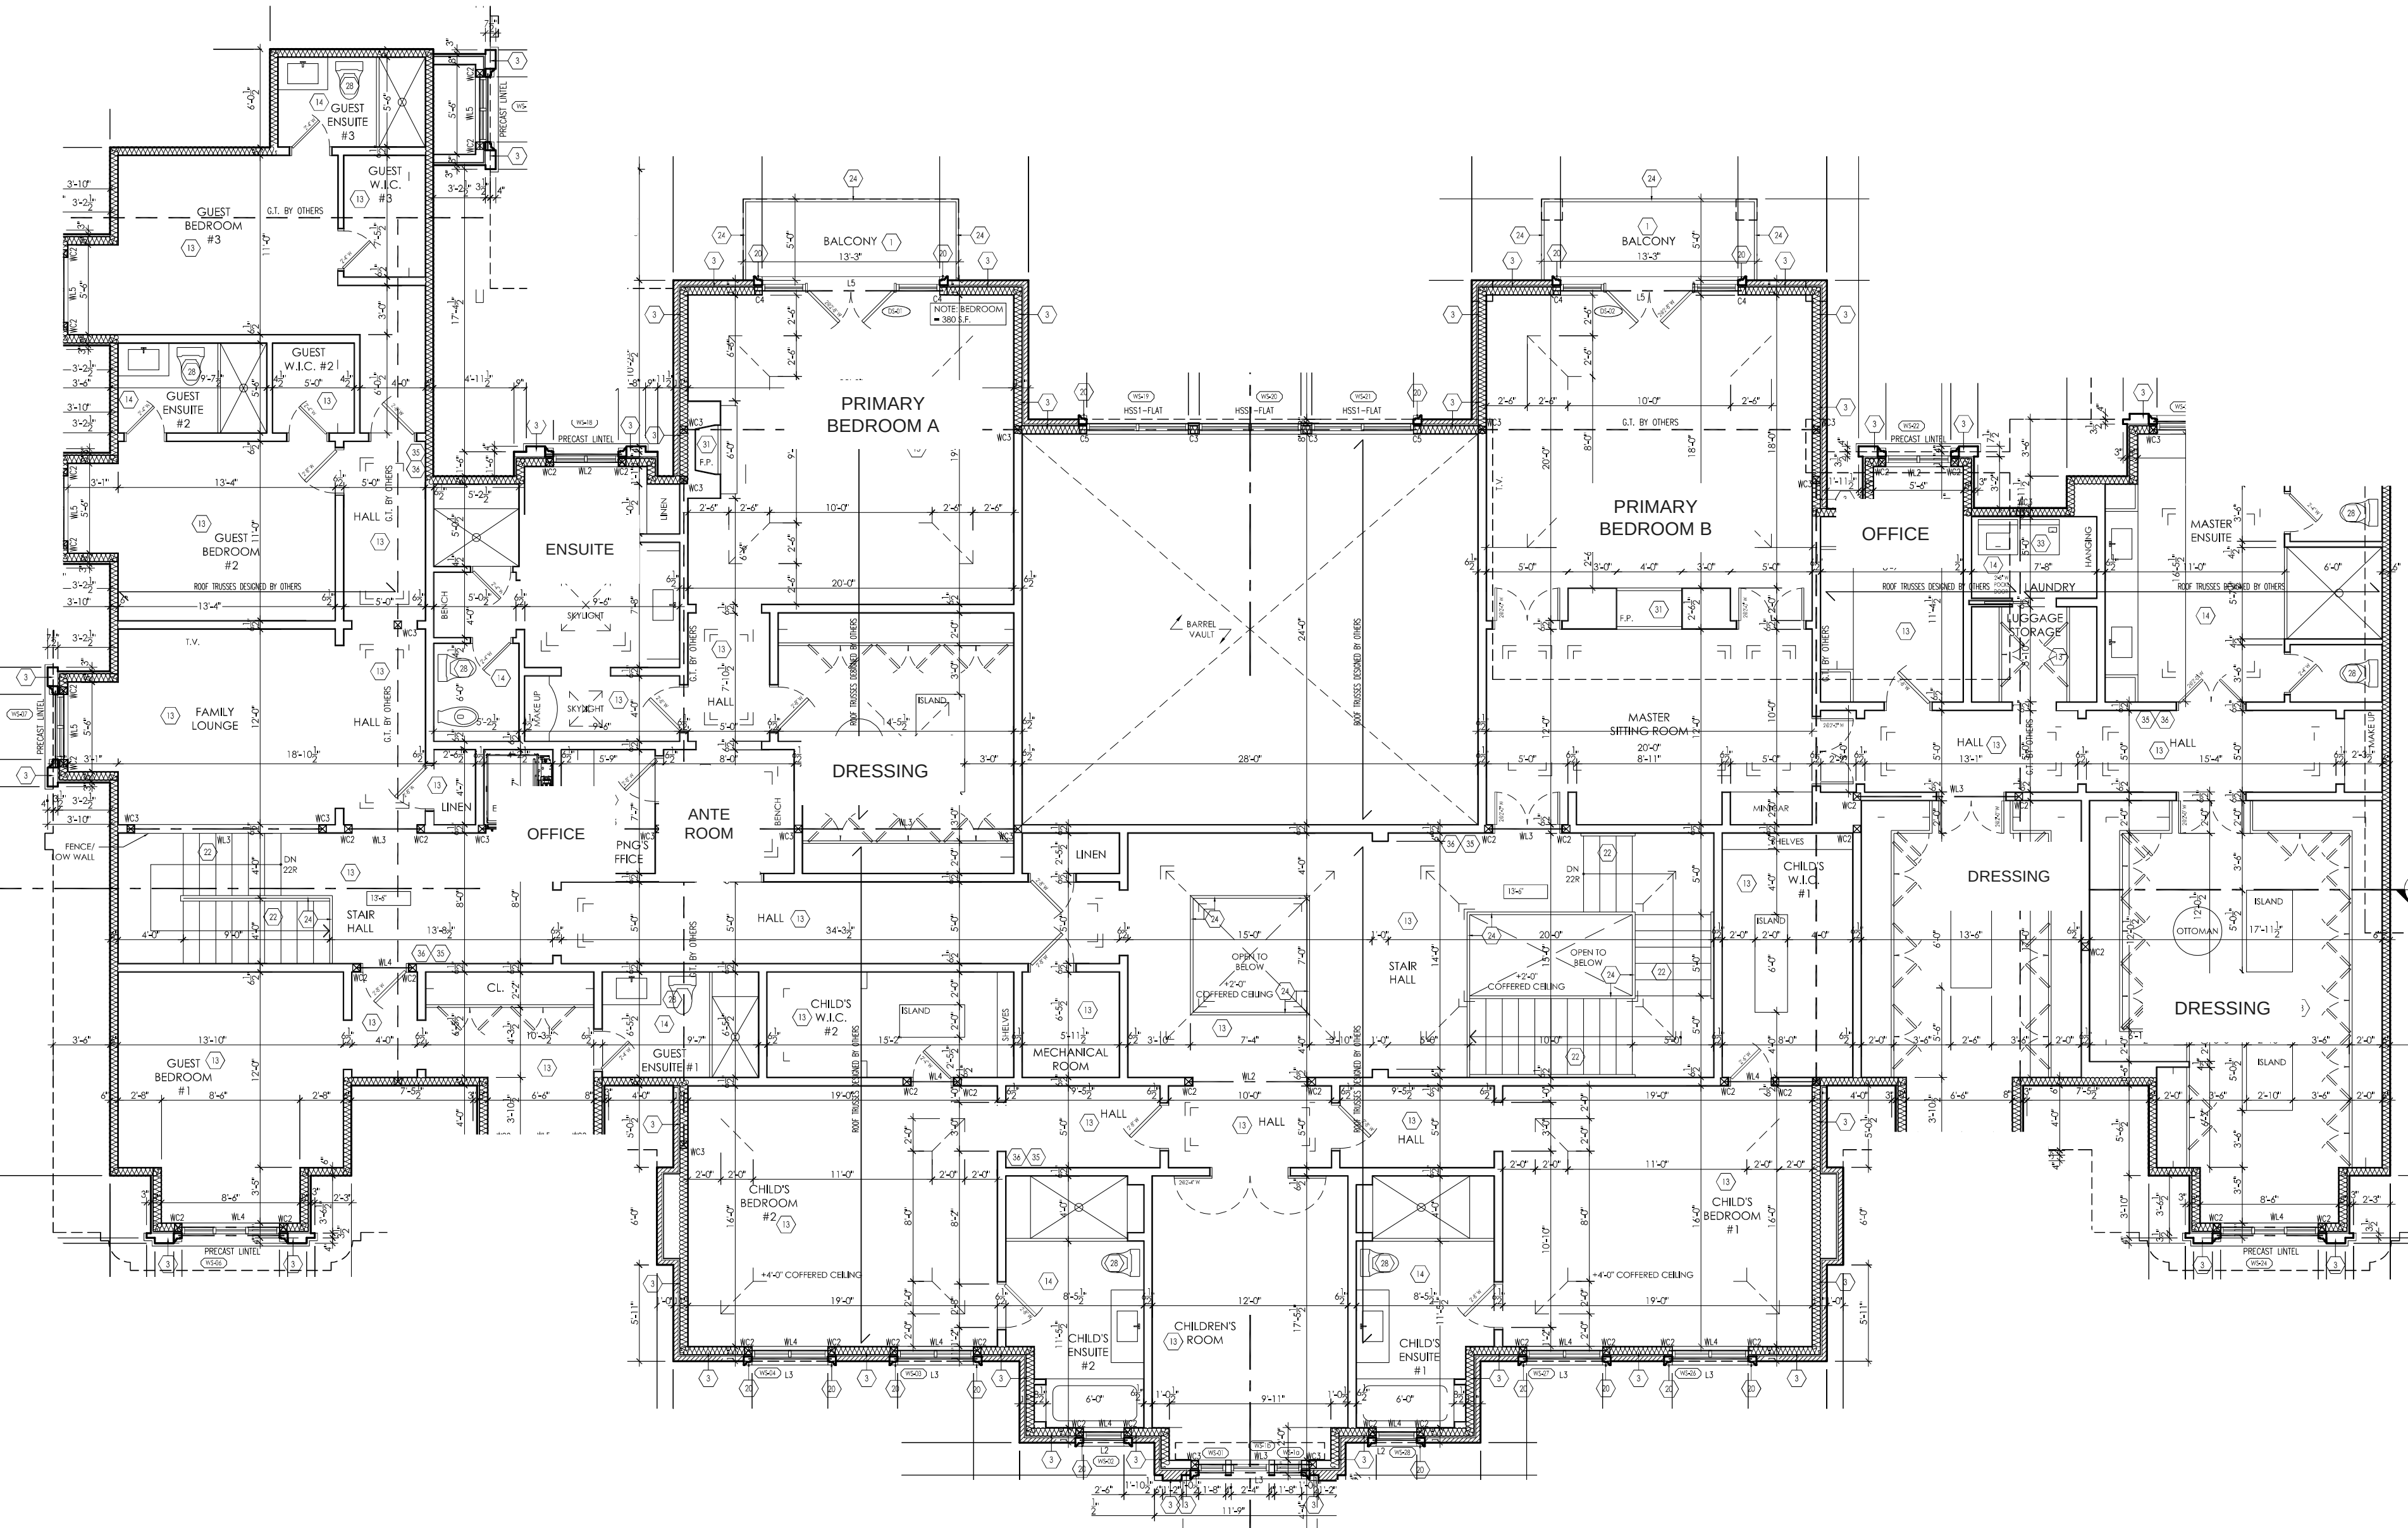

Not to scale on screen. Selected construction annotations omitted. For marketing review.

LOWER LEVEL

Architectural presentation plan - original drawing dimensions retained

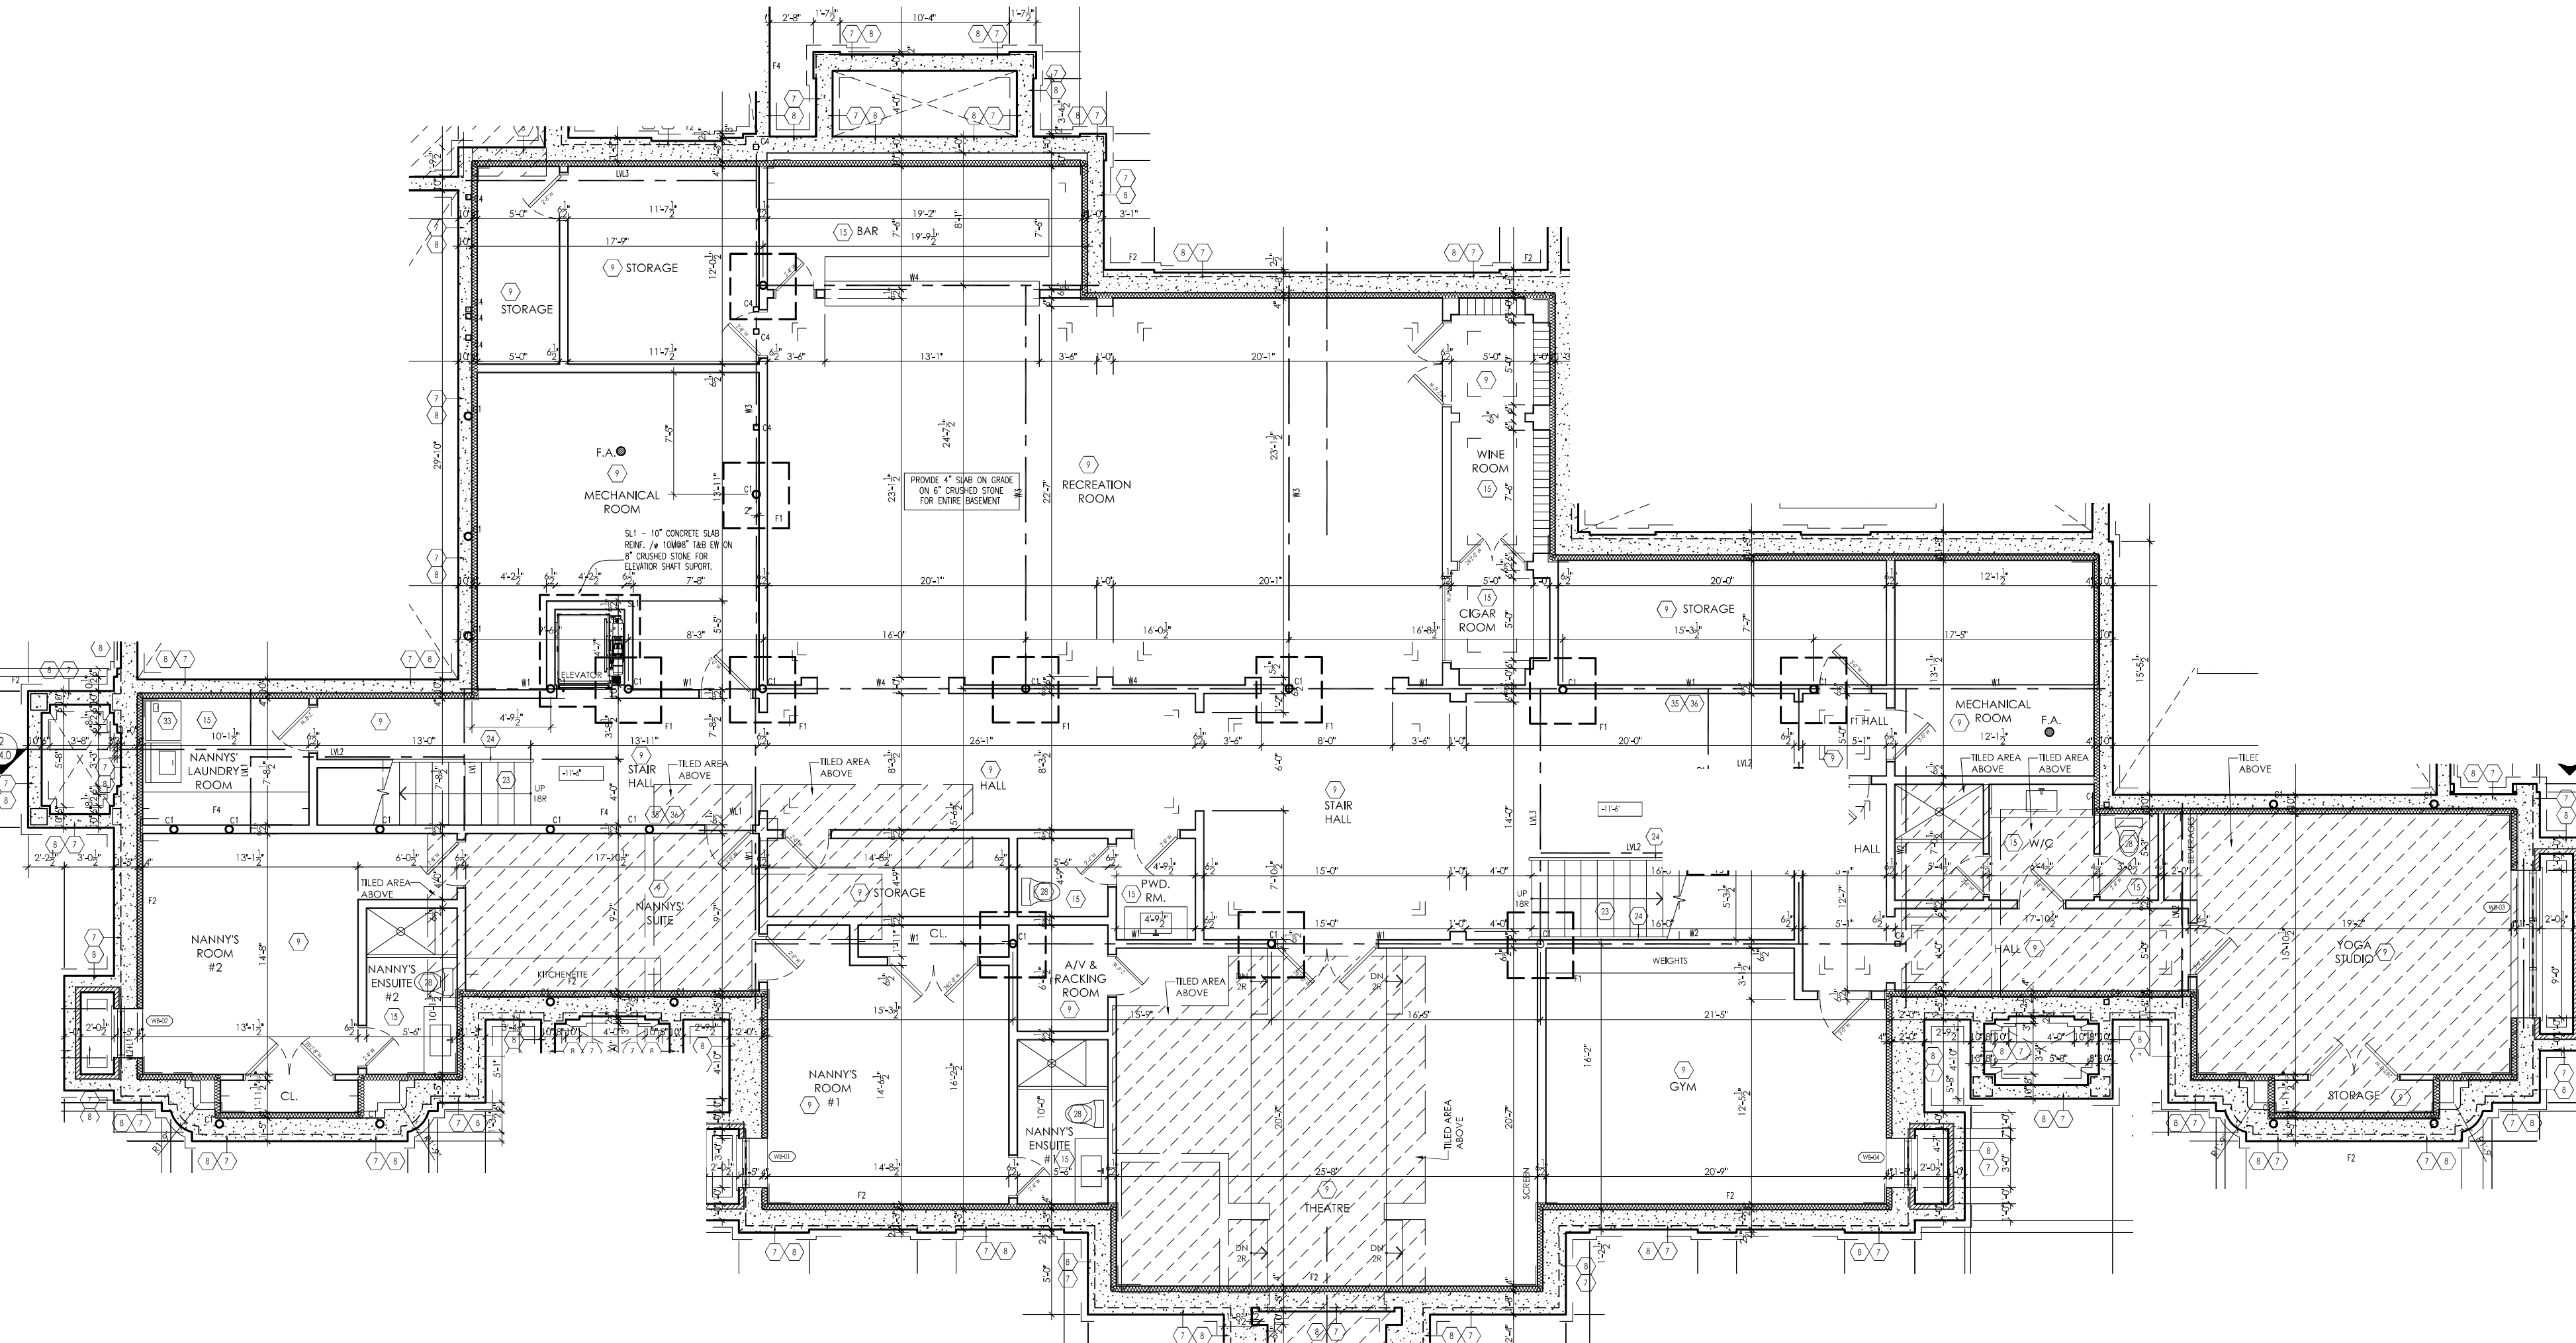

Based on supplied 2016 drawings. Dimensions and current room uses require on-site verification.

Not to scale on screen. Selected construction annotations omitted. For marketing review.